



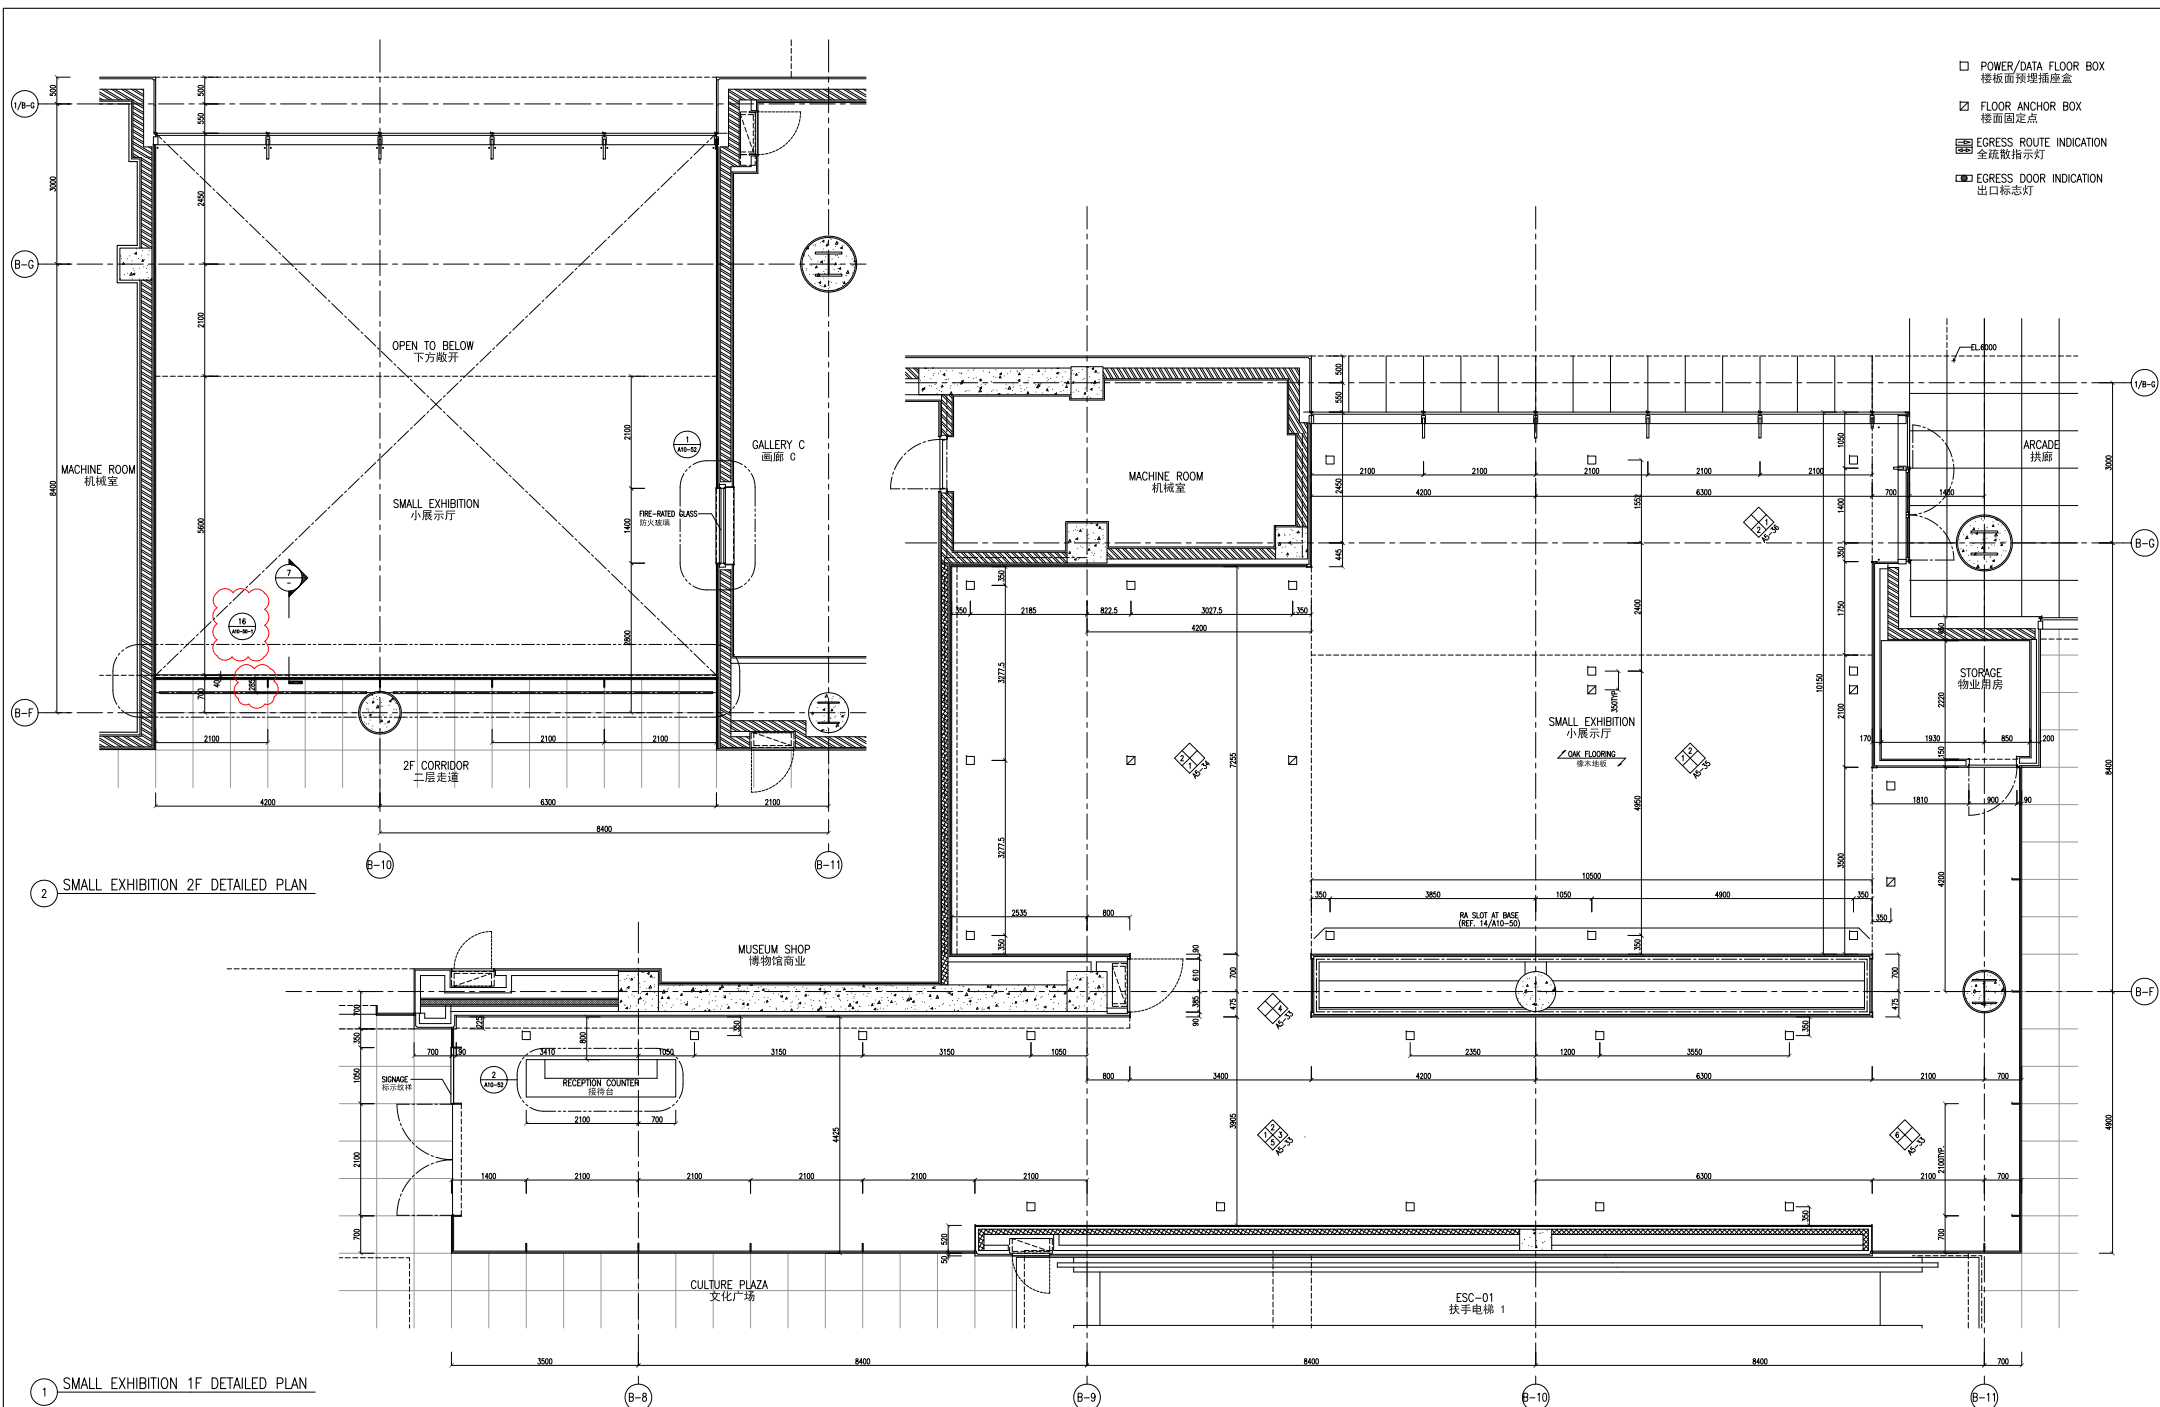
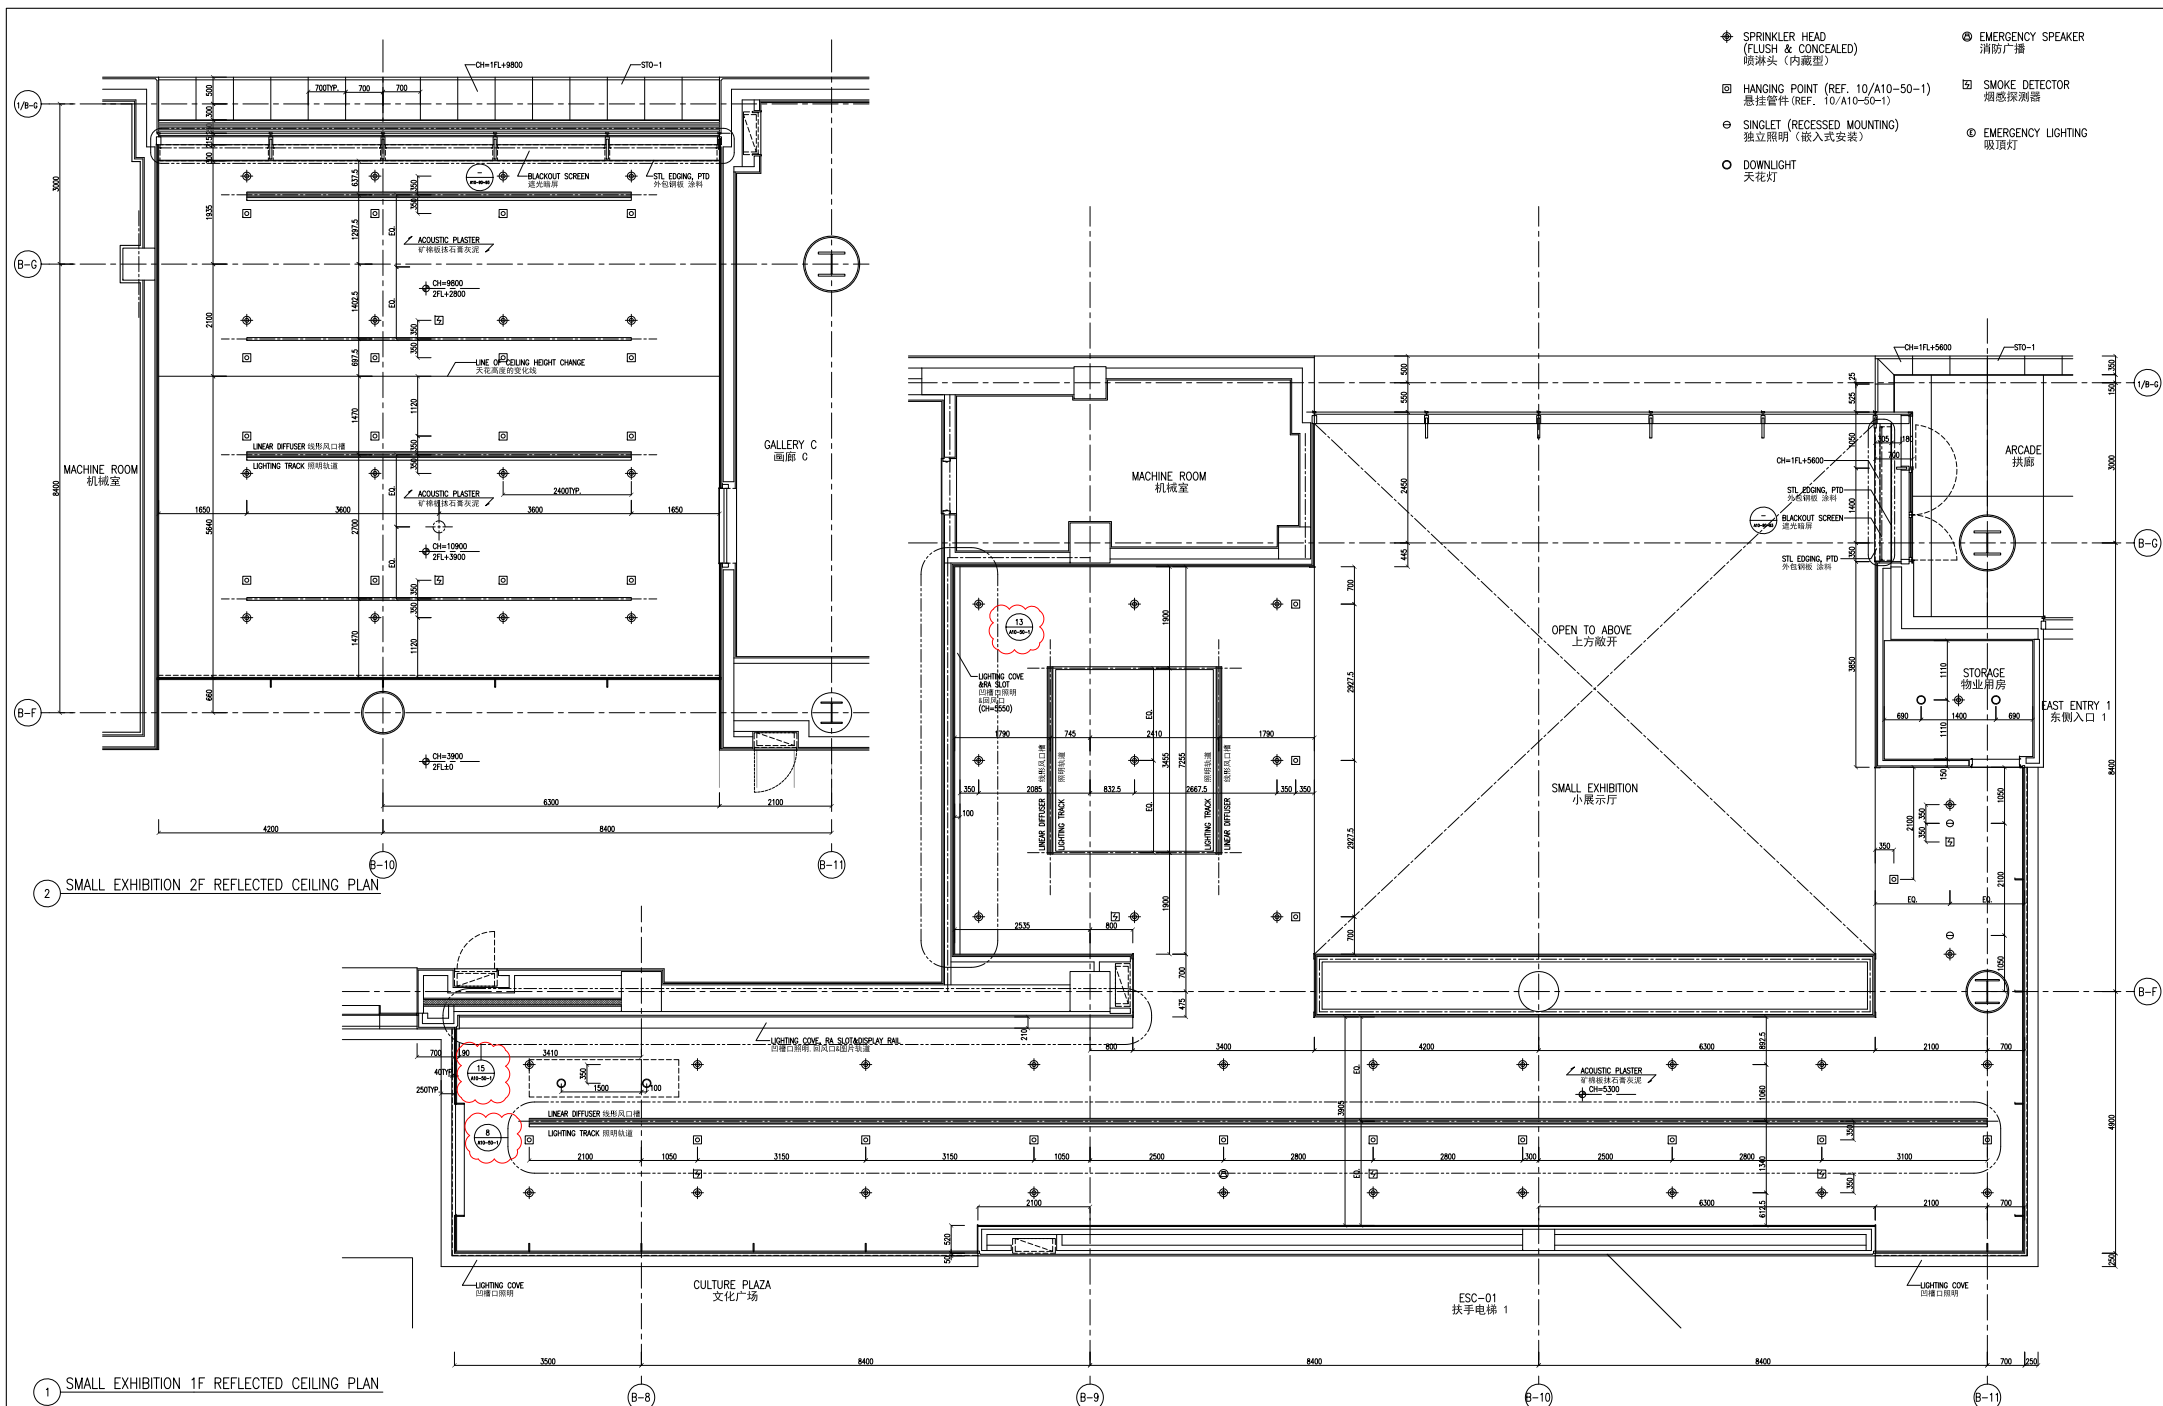


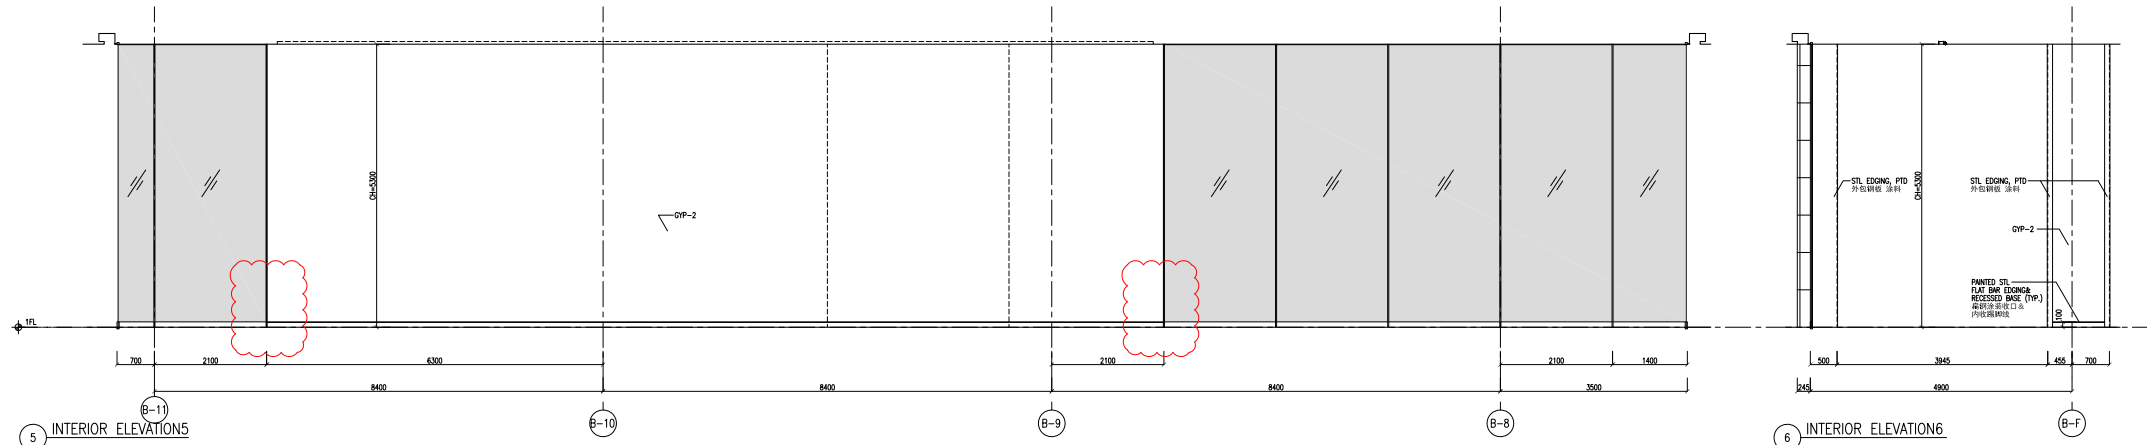


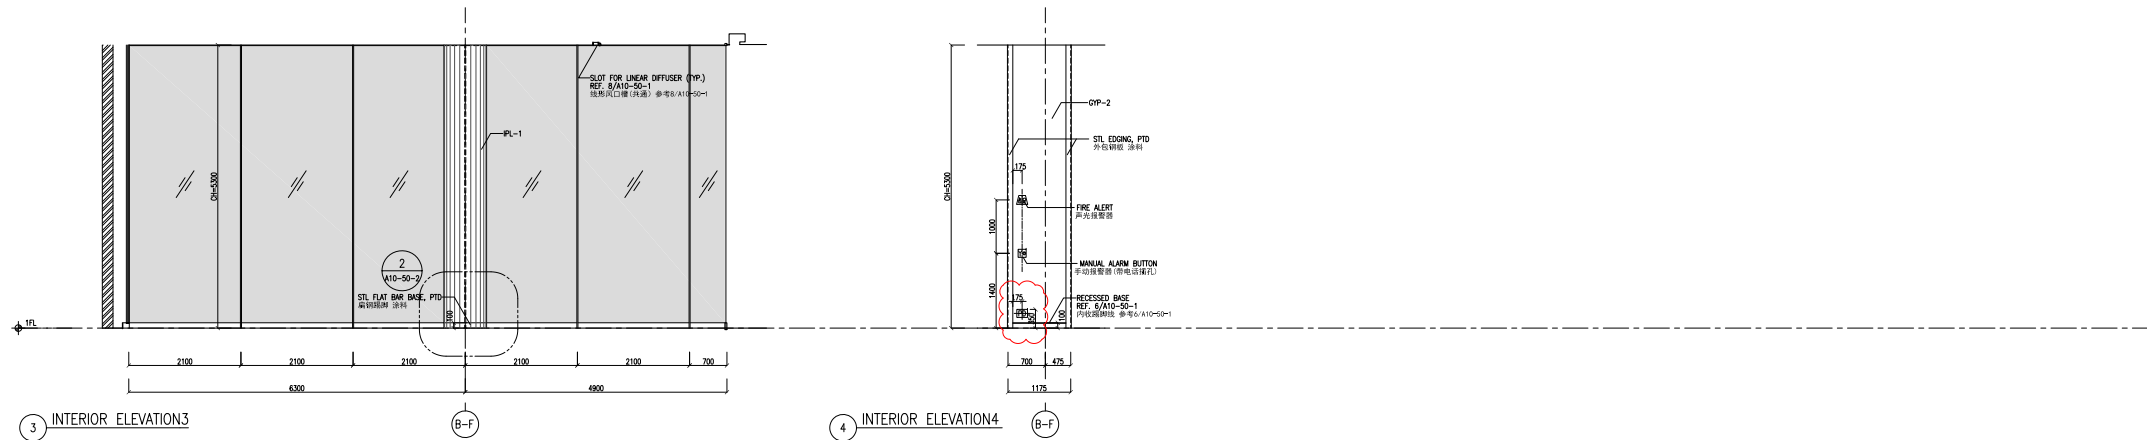

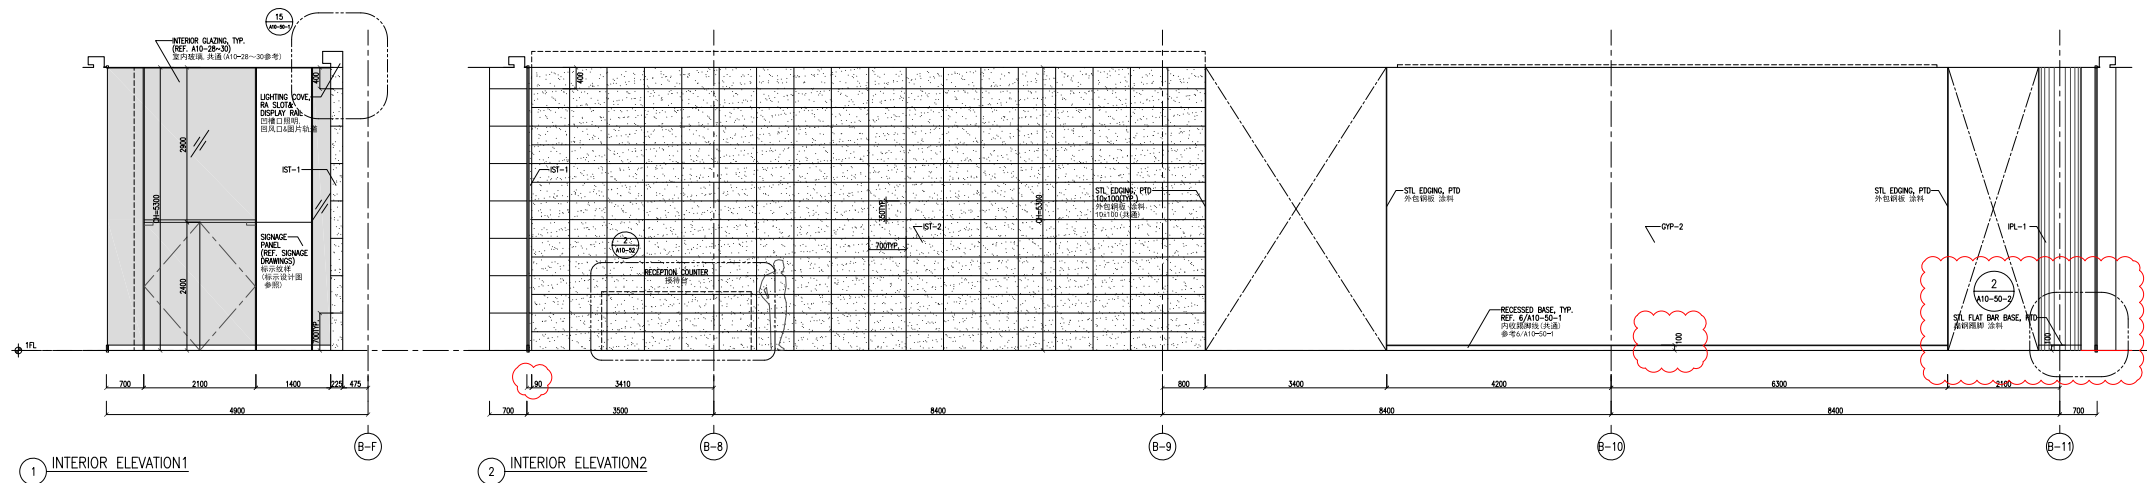


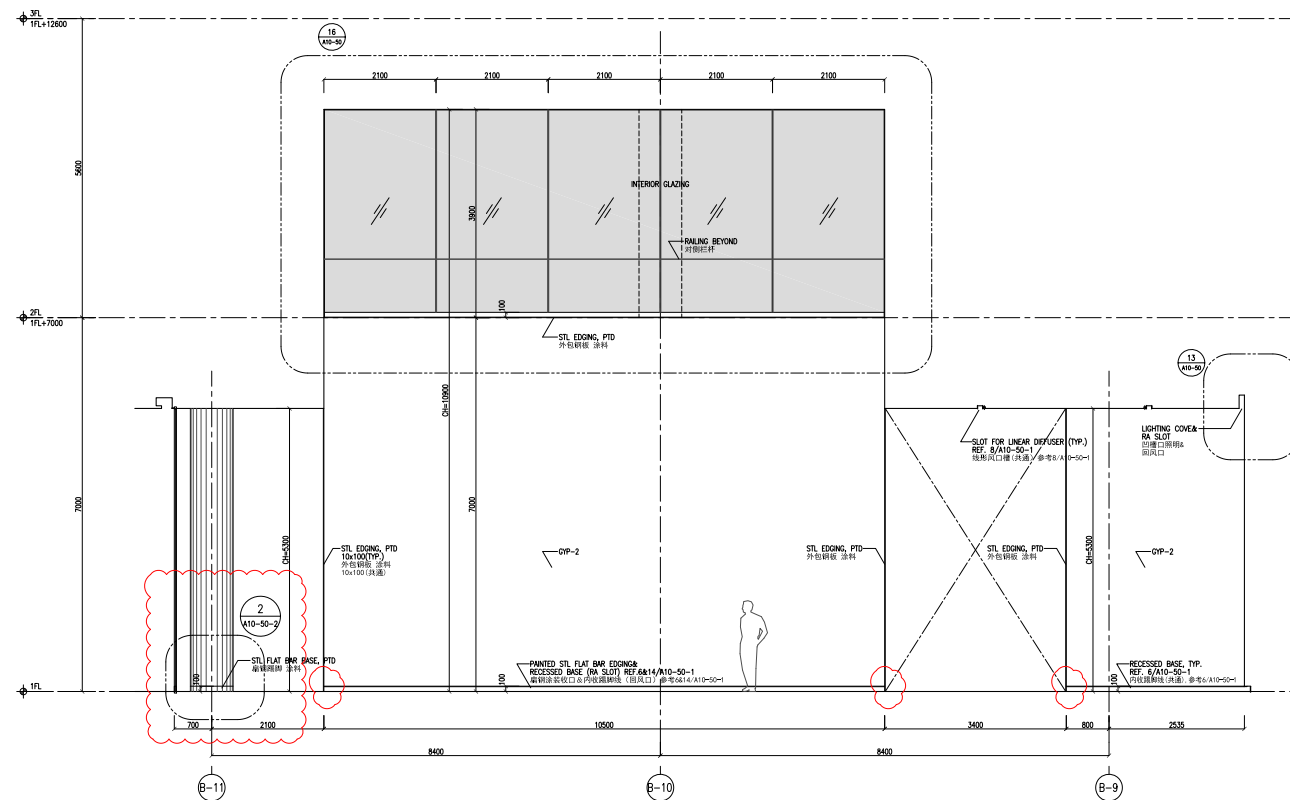


1 INTERIOR ELEVATION1

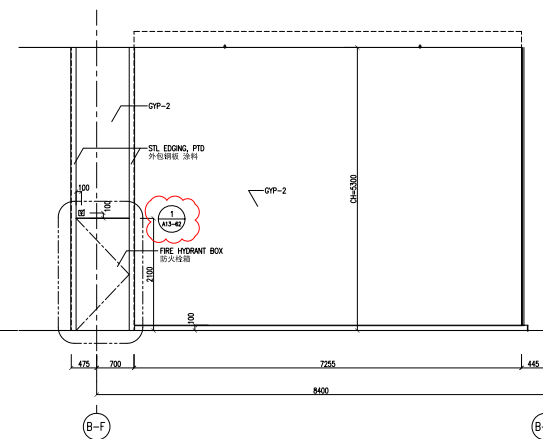


2 INTERIOR ELEVATION2

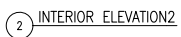

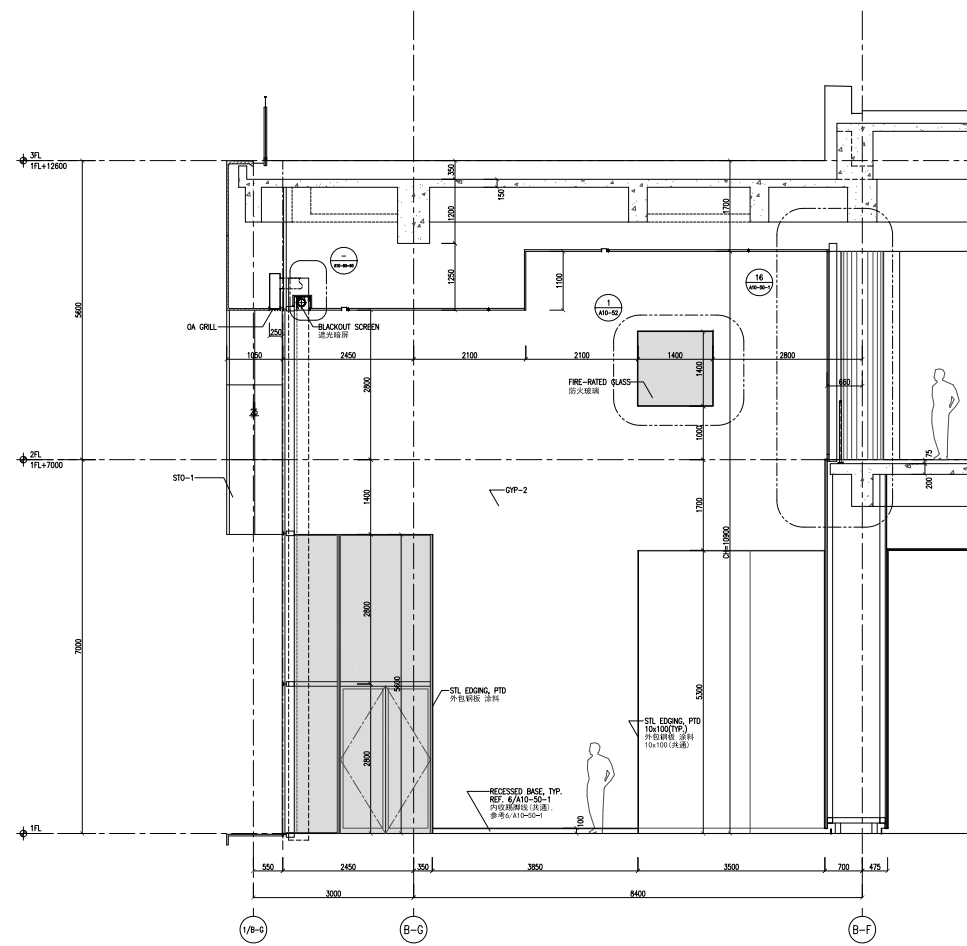

1 INTERIOR ELEVATION1

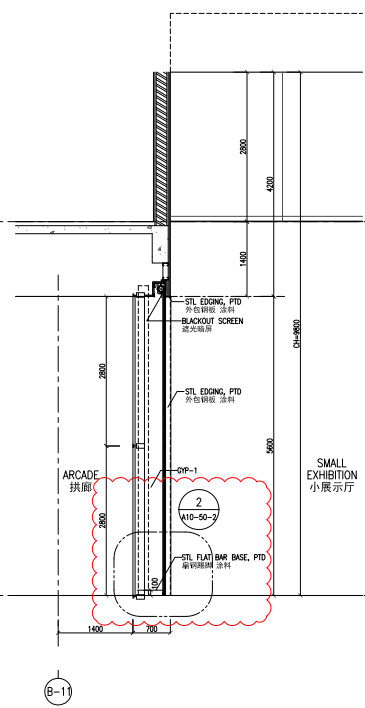

2 INTERIOR ELEVATION2

海上世界文化藝術中心

DESIGN ARCHITECT
FUMIHIKO MAKI + MAKI AND ASSOCIATES
Hakata West Building C, 13-4 Nishiyama-cho, Shibuya-ku, Tokyo 150-0035, Japan

CONSTRUCTION DOCUMENT PHASE

REVISIONS :

REV.0: MAY 31, 2014
REV.1: AUG. 31, 2014
REV.2: OCT. 15, 2014
REV.3: JAN. 7, 2015
REV.4: FEB. 5, 2015

REV.5: APR. 21, 2015
REV.6: JUN. 30, 2015
REV.7: AUG. 31, 2015
REV.8: OCT. 30, 2015

DRAWING TITLE :

SMALL EXHIBITION INTERIOR ELEVATIONS 4
小展示厅 室内立面4

DATE : NOV. 15, 2015

SCALE : 1:50(A1),1:100(A3)

SHEET : A5-36